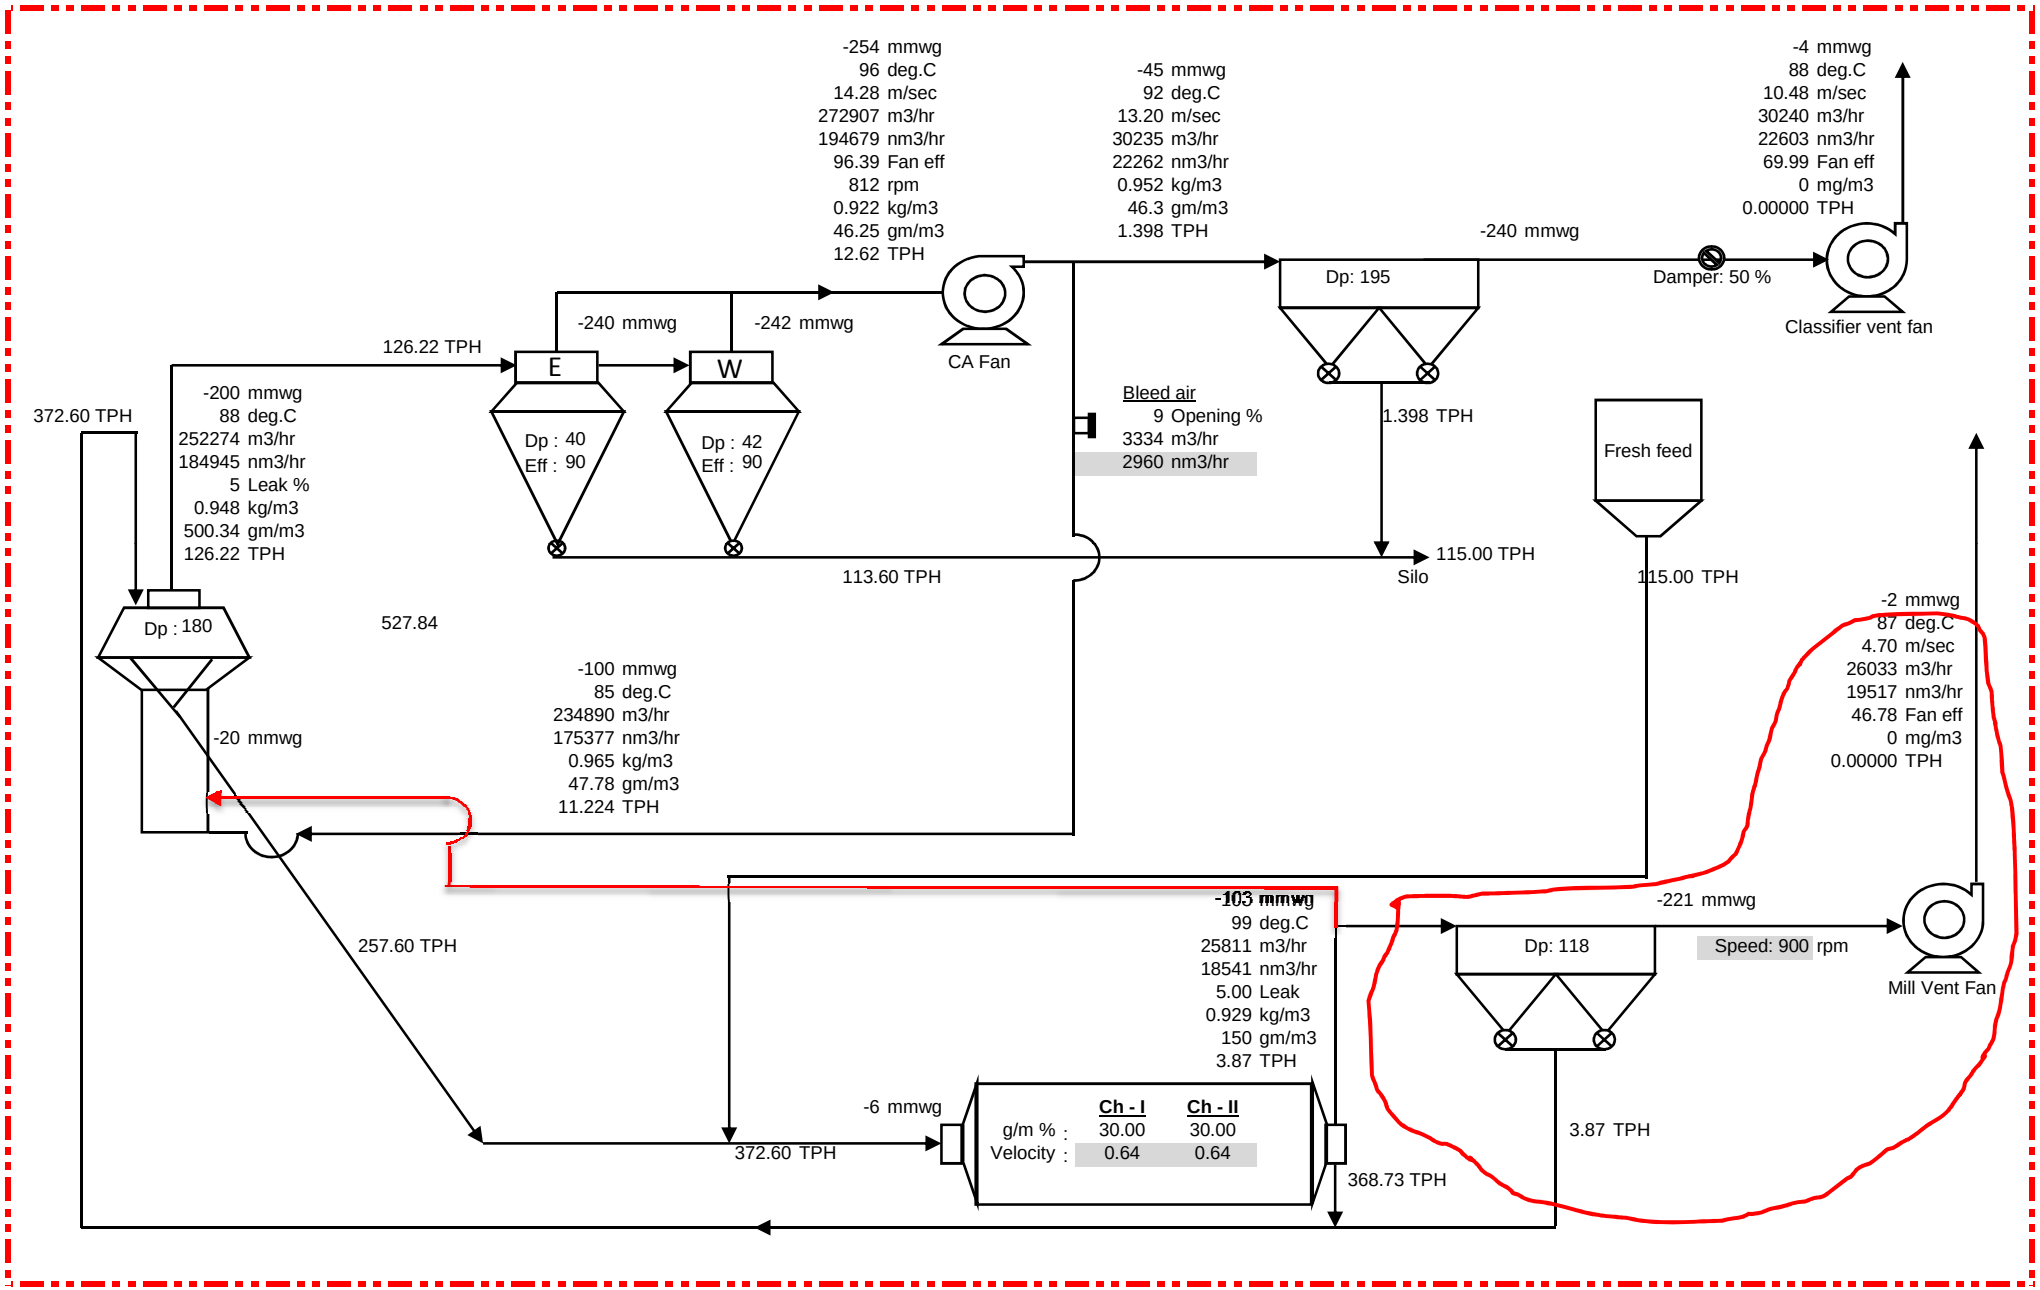CEMENT MILL-4 :: PROCESS FLOW SHEET